PD35 Loft Hatch

PD - Maintenance Free - Hinge Down Loft Access

The PD35 Range of loft hatches are compatible with our AL2,AL3 & AL3C residential loft ladders.

- Meets or exceeds Part L of the Building Regulations
- Ultra low "U" value of 0.35 W/m²k
- UKAS accredited air infiltration tested
- A GWP and ODP rating of zero
- Exceeds NHBC size requirements
- New slim contemporary, hinge down loft hatch
- Constructed from white injection moulded HIPS plastic
- The PD35 requires no decorating or maintenance
- Thumb turn lock as standard - Key lock available
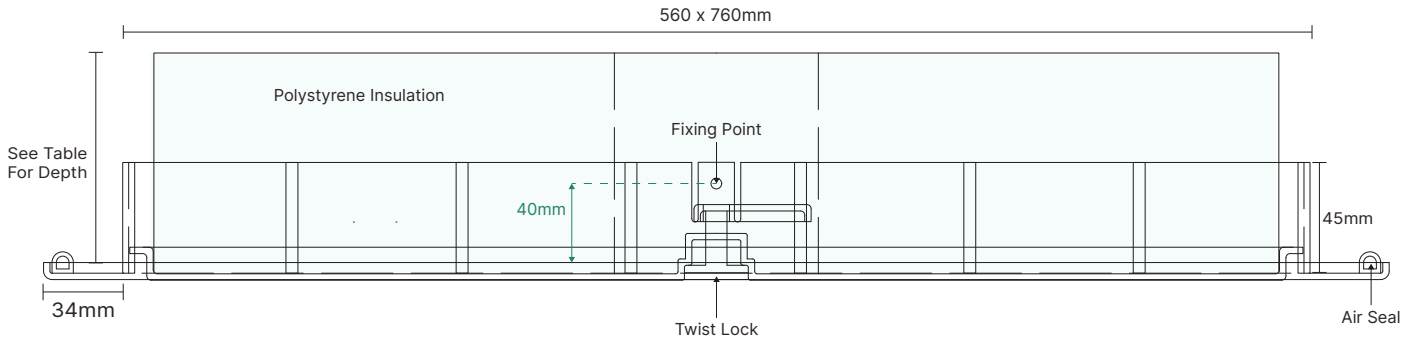
CODE	STRUCTURAL OPENING REQUIRED	CLEAR OPENING ONCE INSTALLED	DEPTH	WEIGHT	U VALUE
PD35/PD35L	562 × 762mm	533 × 670mm	55mm	2.8kg	0.35 W/m2k