SDNL Windowed Loft Hatch

SDNL-Bespoke

- Inset Polycarbonate window for natural light
- Designed with perimeter seals for weatherproofing
- Durable construction for stability and long life
- 25mm Five layered Opaque Polycarbonate
- Flush fitting hinged lid
- Fixed price for any size up to 900 × 900mm
- Window size is approx 100mm less than size ordered
- Bespoke Product

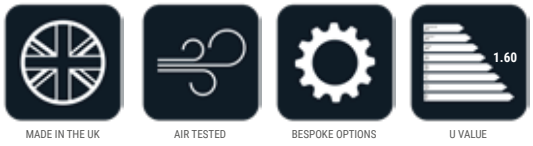
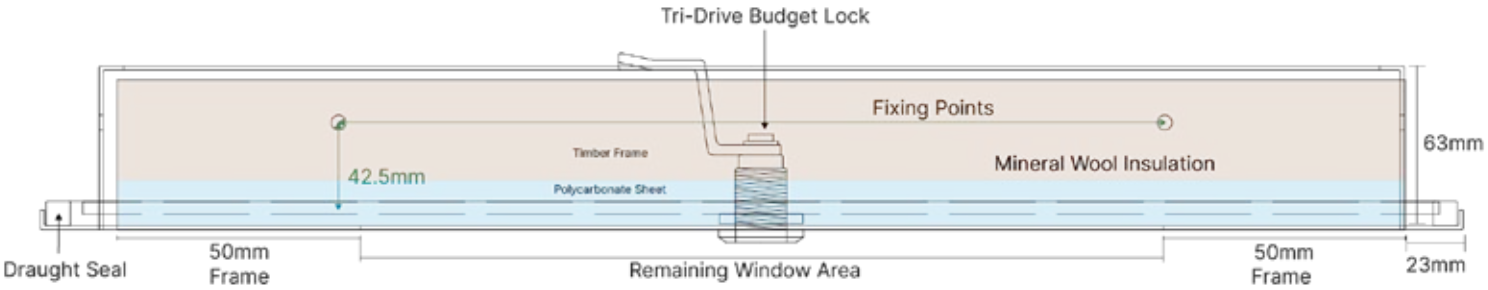
CODE	MAXIMUM WIDTH	MAXIMUM HEIGHT
SDNL	900mm	900mm